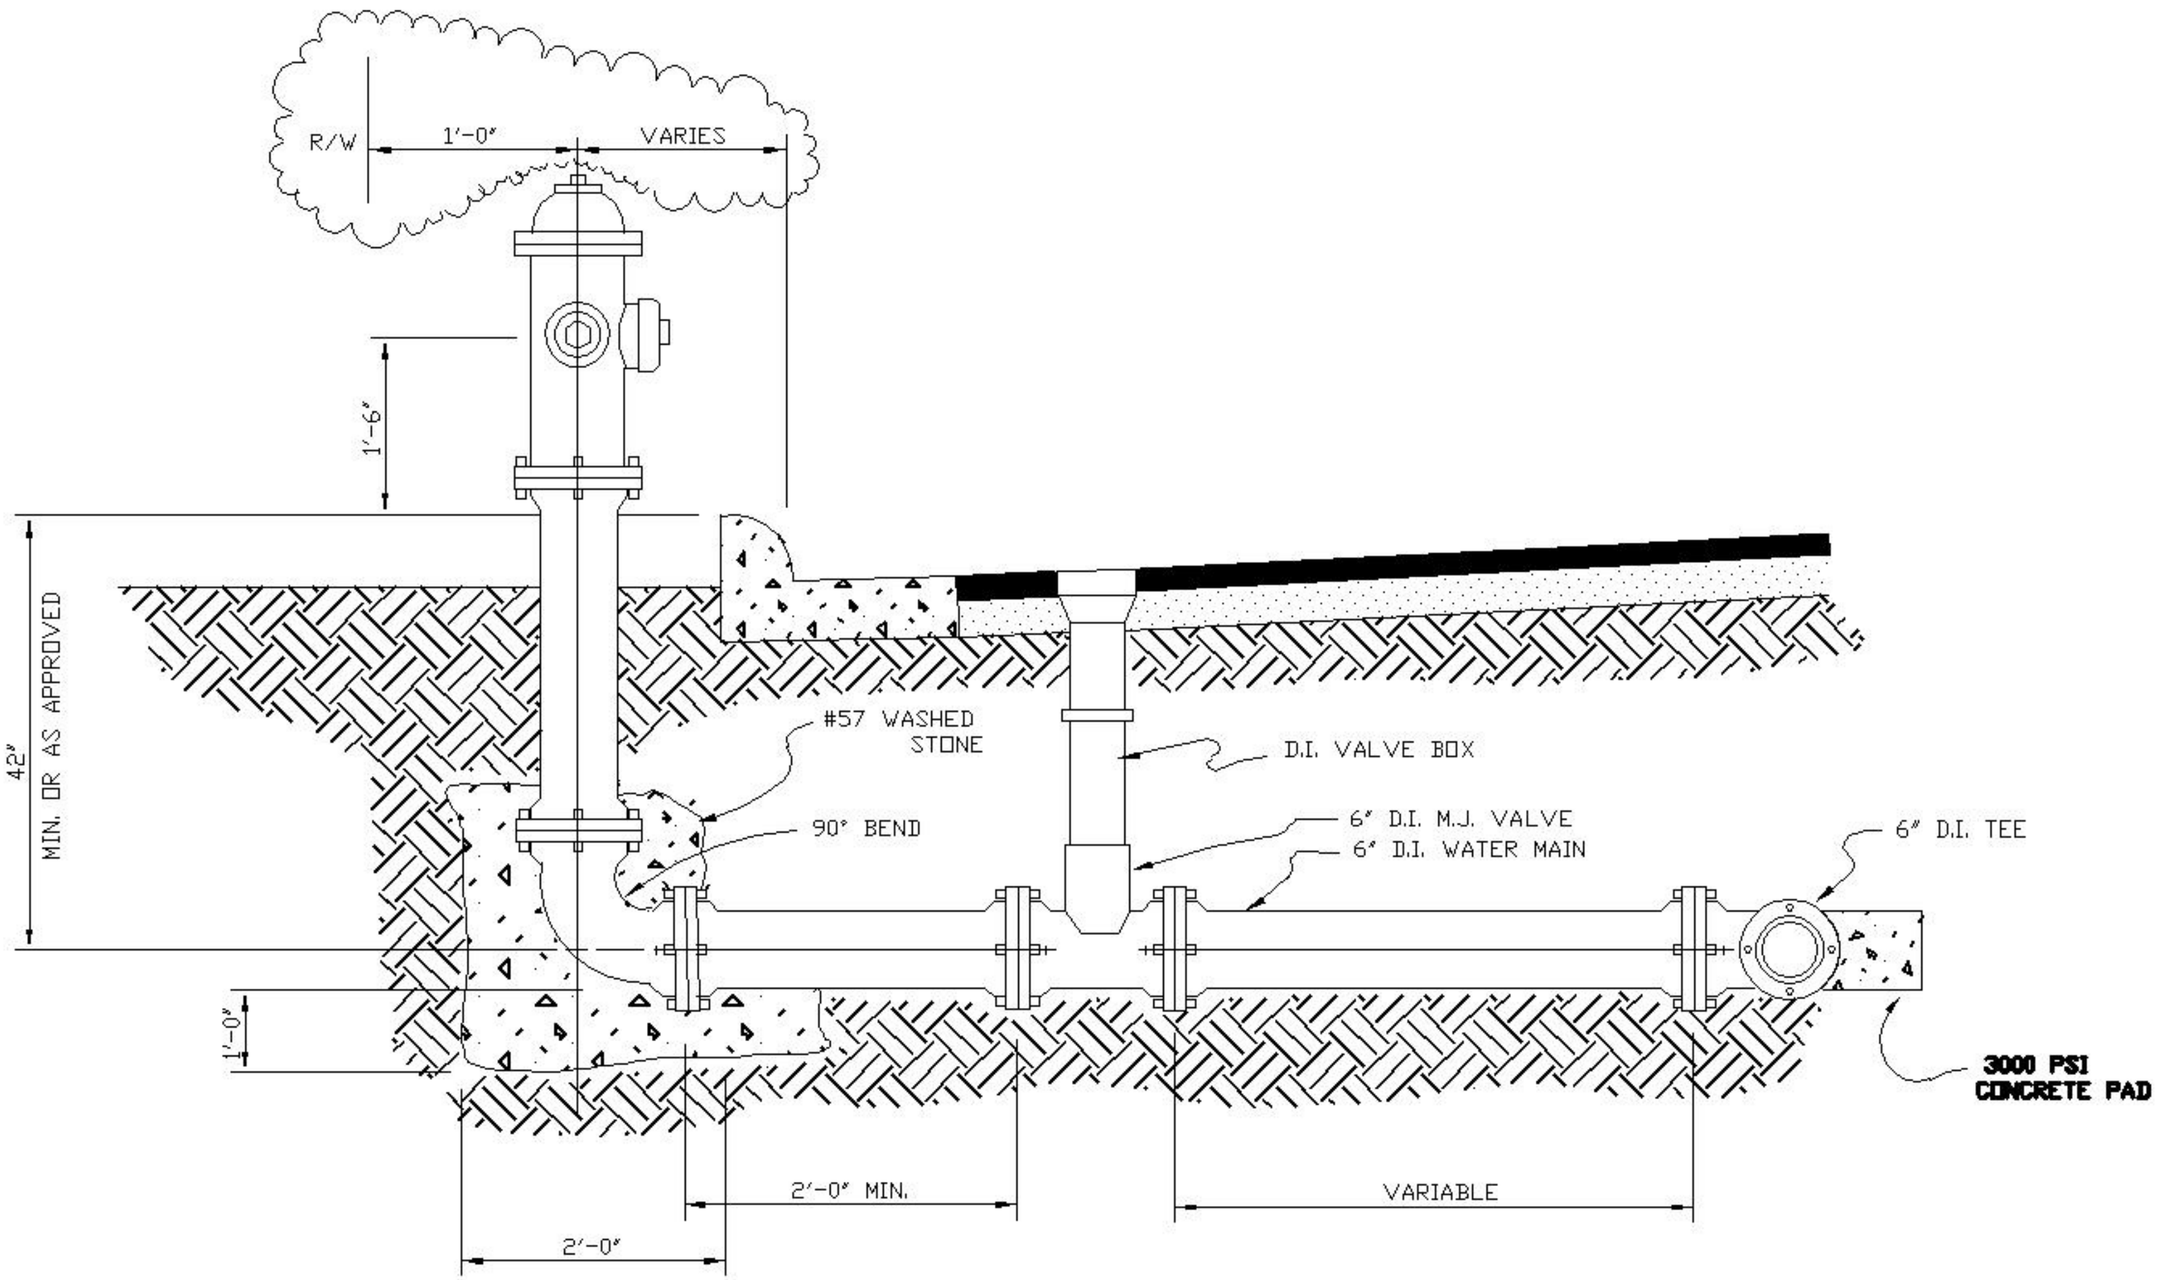

REVISED	F.B.	PG.	DATE: 3-18-74	STANDARD DETAIL	OFFICE OF THE CITY ENGINEER GASTONIA, N.C.
12-6-84			SCALE: NTS		
5-29-97			DRAWN BY: R.M.N.	STANDARD FIRE HYDRANT INSTALLATION FOR WATER MAIN IN STREET	
2-02-01			CHECKED BY: NBM,FAP		
2-08-05			CITY ENGINEER: JPB		FILE NO. 71B-8