NOTES:

EXPANSION JOINTS ARE TO BE PLACED EVERY 30'.

MATERIALS REQUIRED FOR WALL (VERTICAL STEEL NOT INCLUDED, SEE "E" & "F" BAR.)

2 LINEAR FT./FT. – #6 BARS (HOR. STEEL)

21 LINEAR FT./FT. – #4 BARS (HOR. STEEL)

ADD 5% TO HOR. STEEL FOR SPLICES.

CONC. FOOTING – 0.25 CY./FT.
CONC. WALL – 0.25 C.Y./FT.

REINFORCING BARS
TOLERANCE ±1/2"
GRADE 40

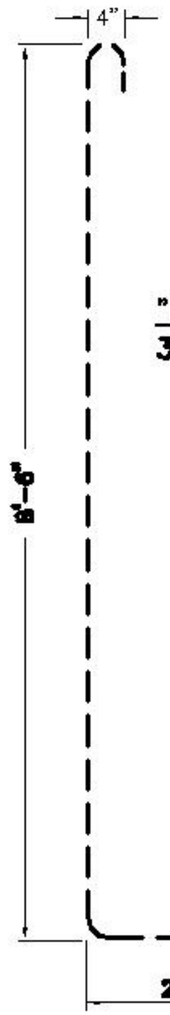

"E" BAR #4
31/30 FT.

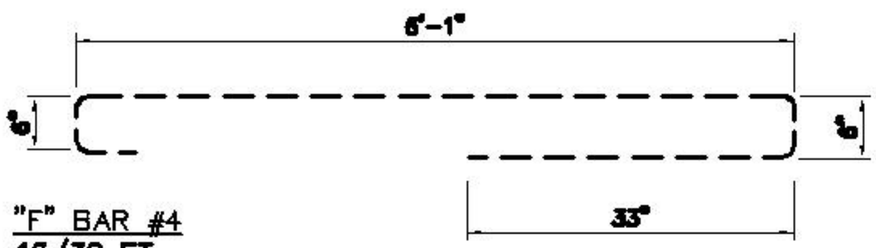

"F" BAR #4
46/30 FT.

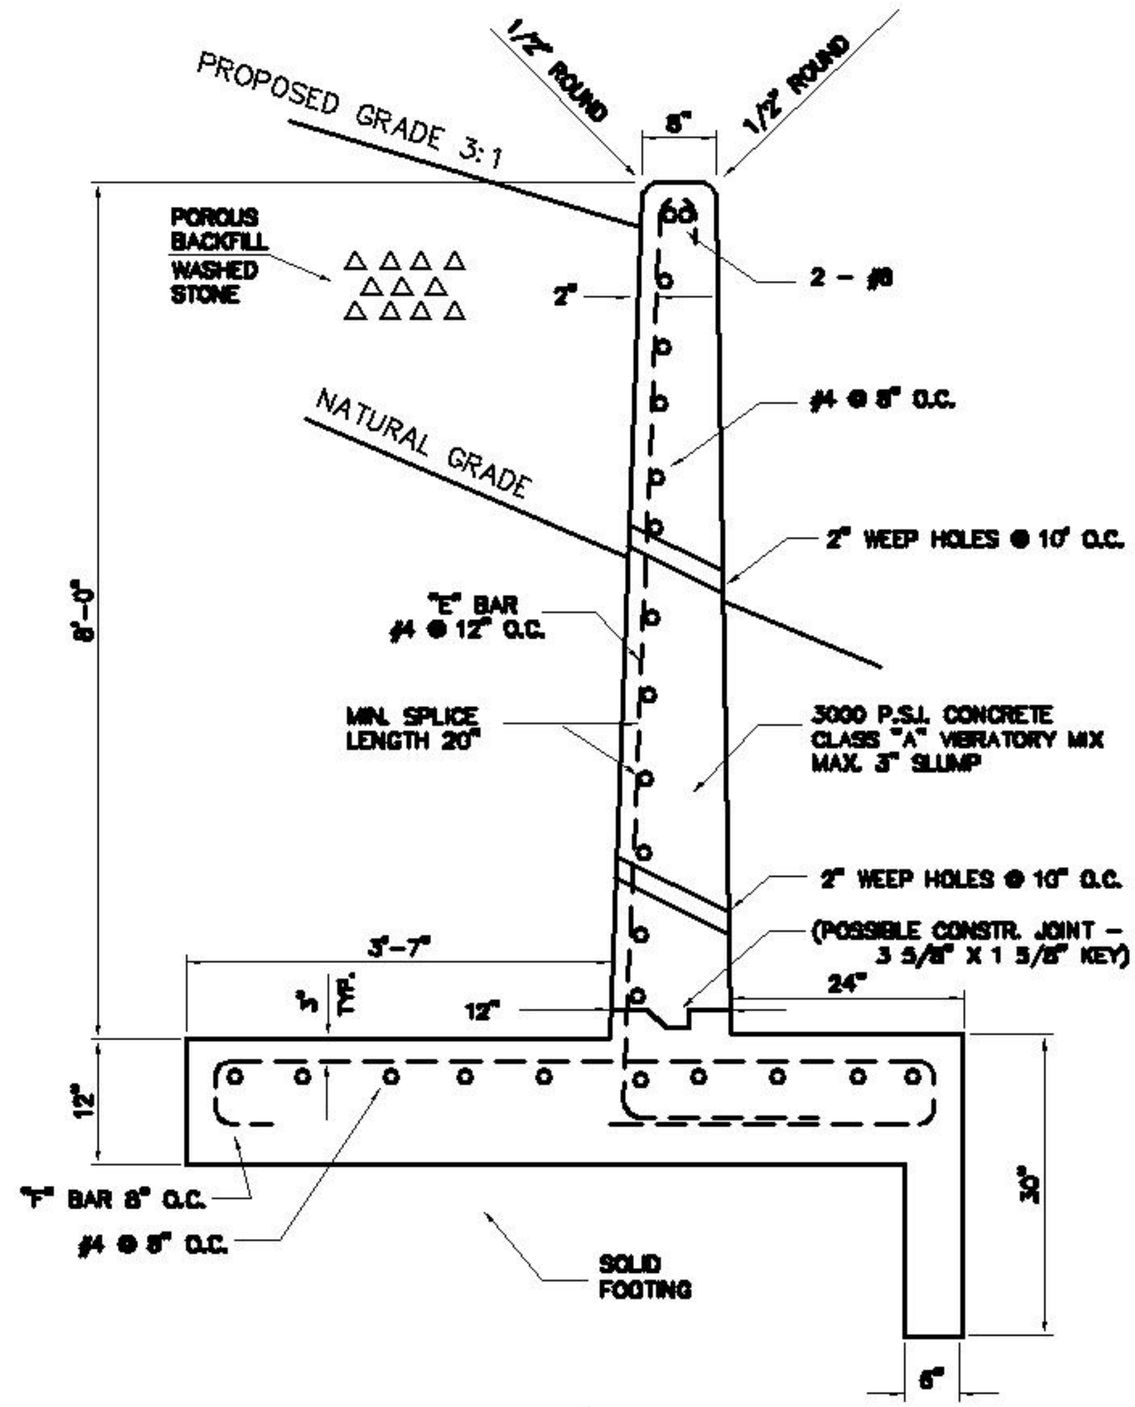

REVISED	F.B.	PG.	DATE: APRIL 25, 1977	STANDARD DETAIL	OFFICE OF THE CITY ENGINEER GASTONIA, N.C.
			SCALE: NTS		
			DRAWN BY: TDS	8' REINFORCED CONCRETE RETAINING WALL	
			CHECKED BY: FAP		FILE NO. 71C–29
			CITY ENGINEER: FRW		