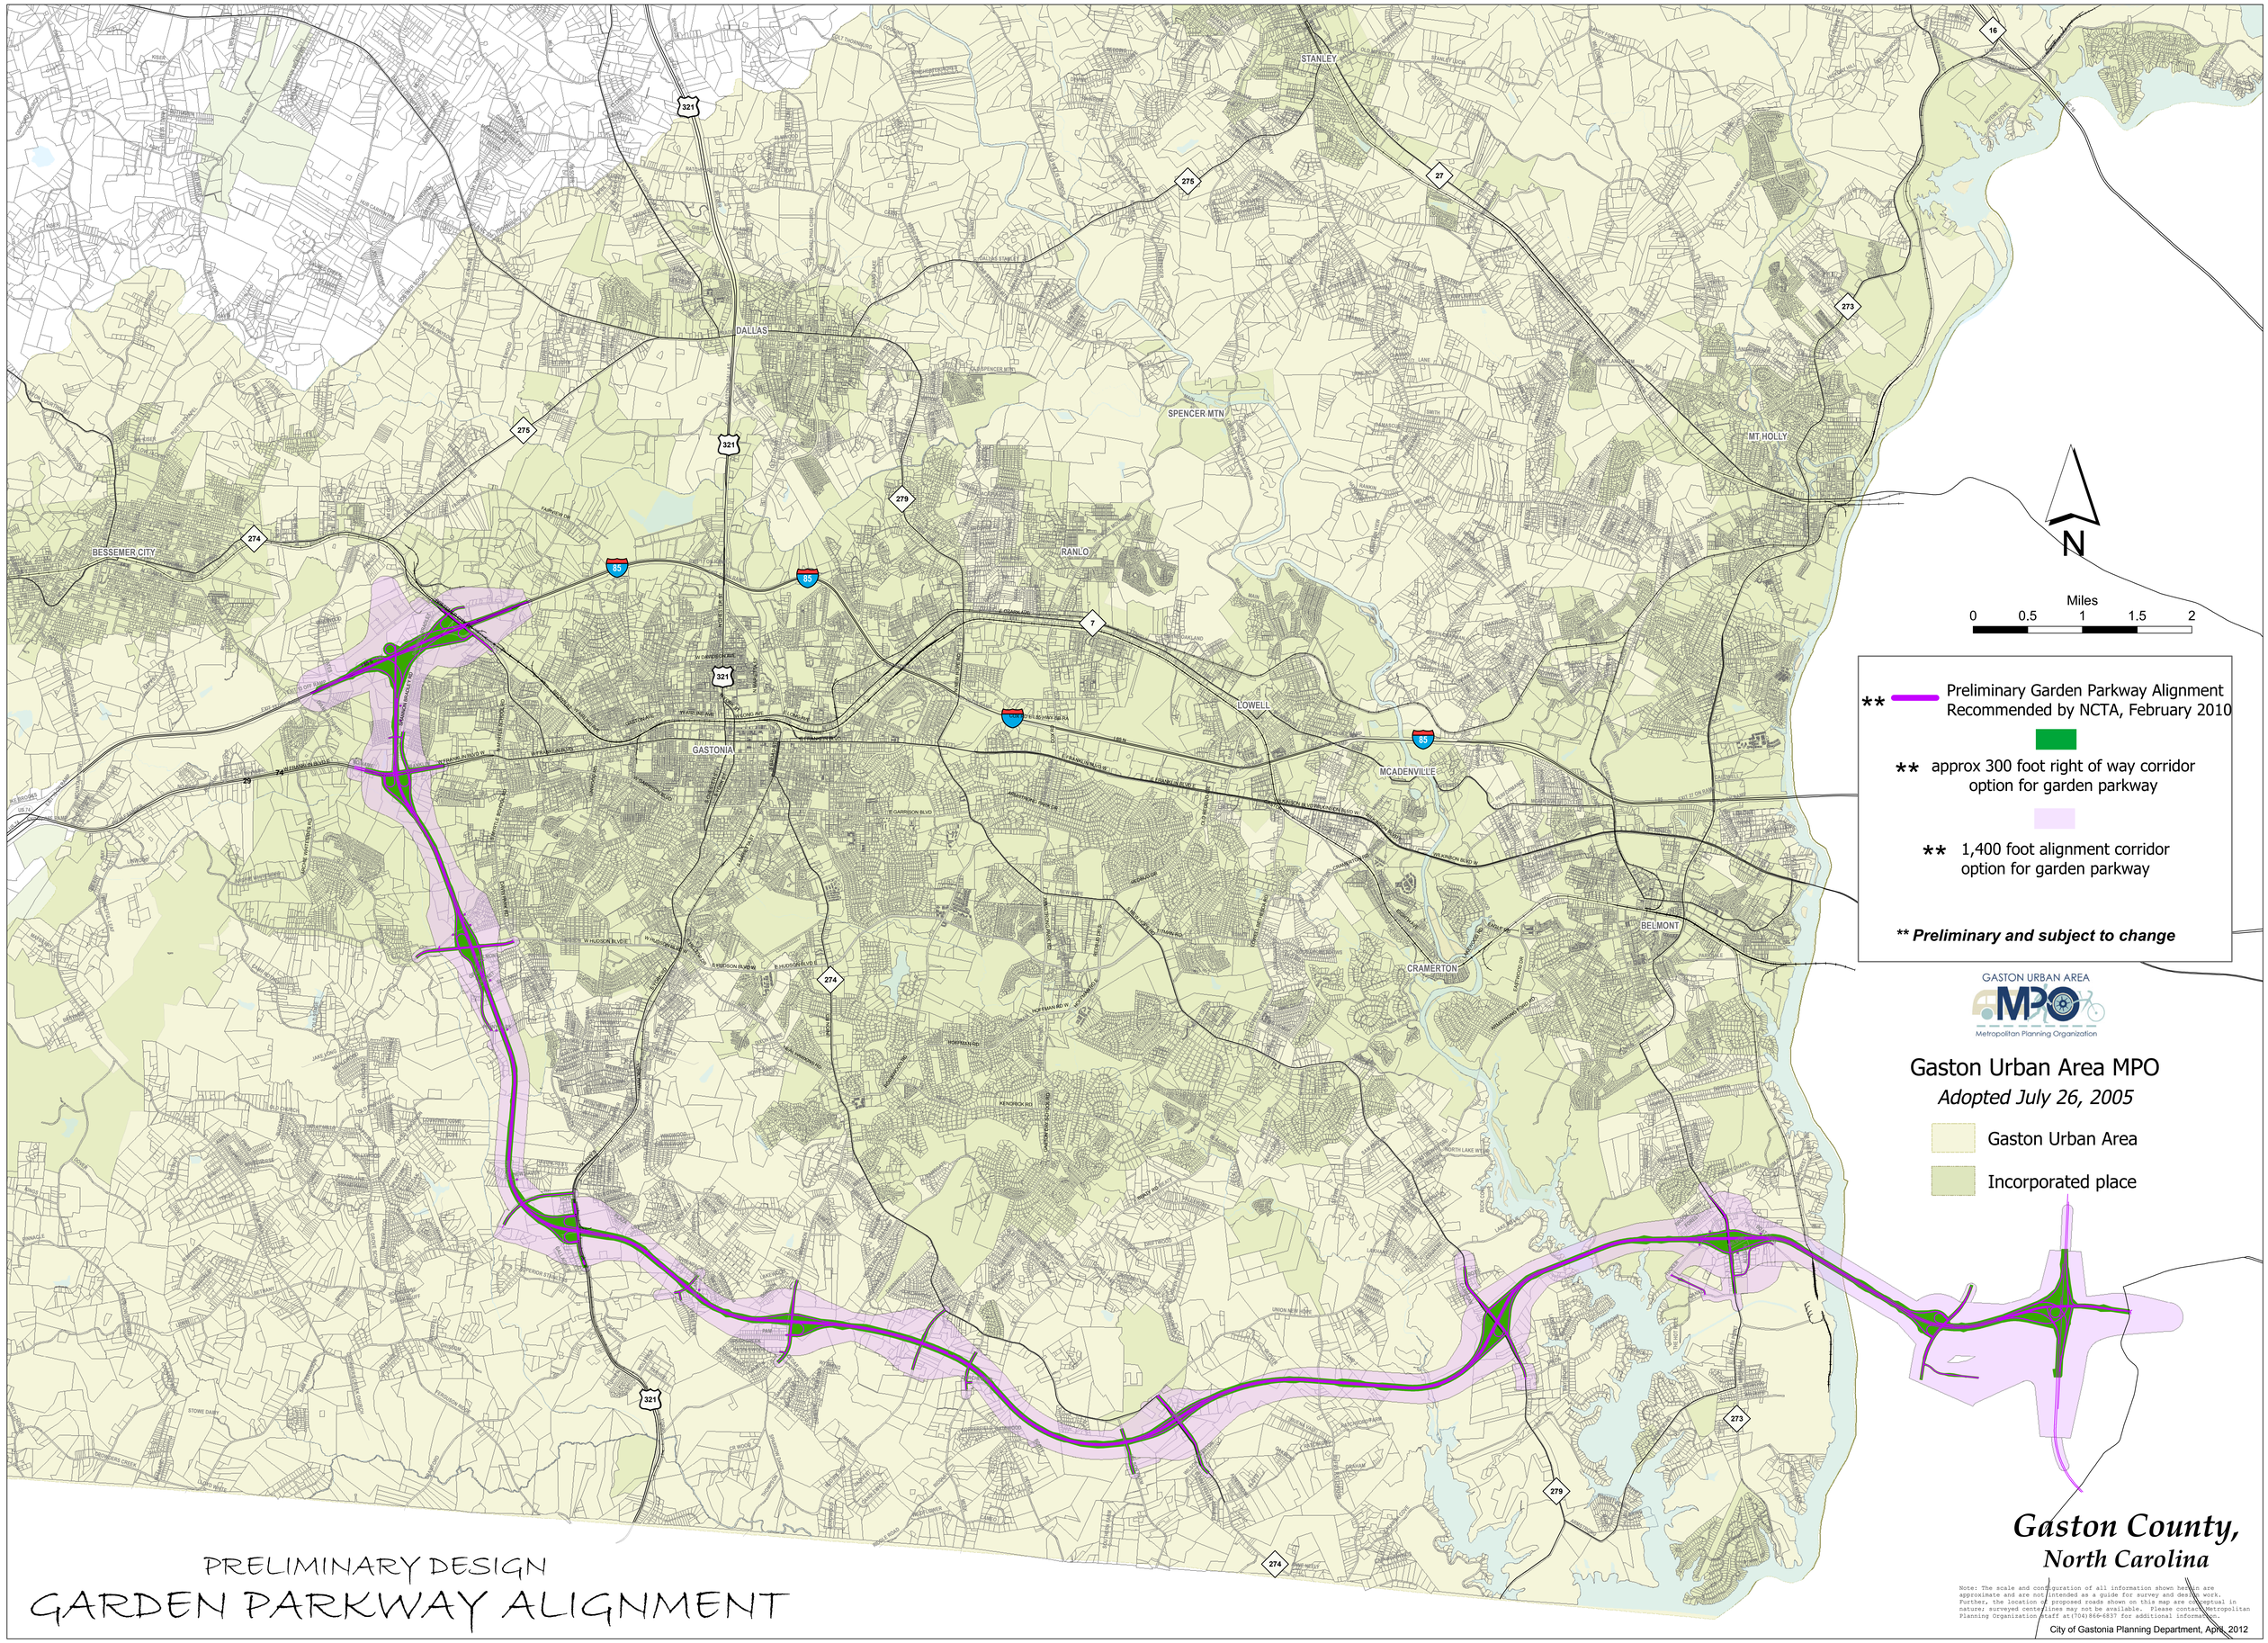


PRELIMINARY DESIGN

# GARDEN PARKWAY ALIGNMENT